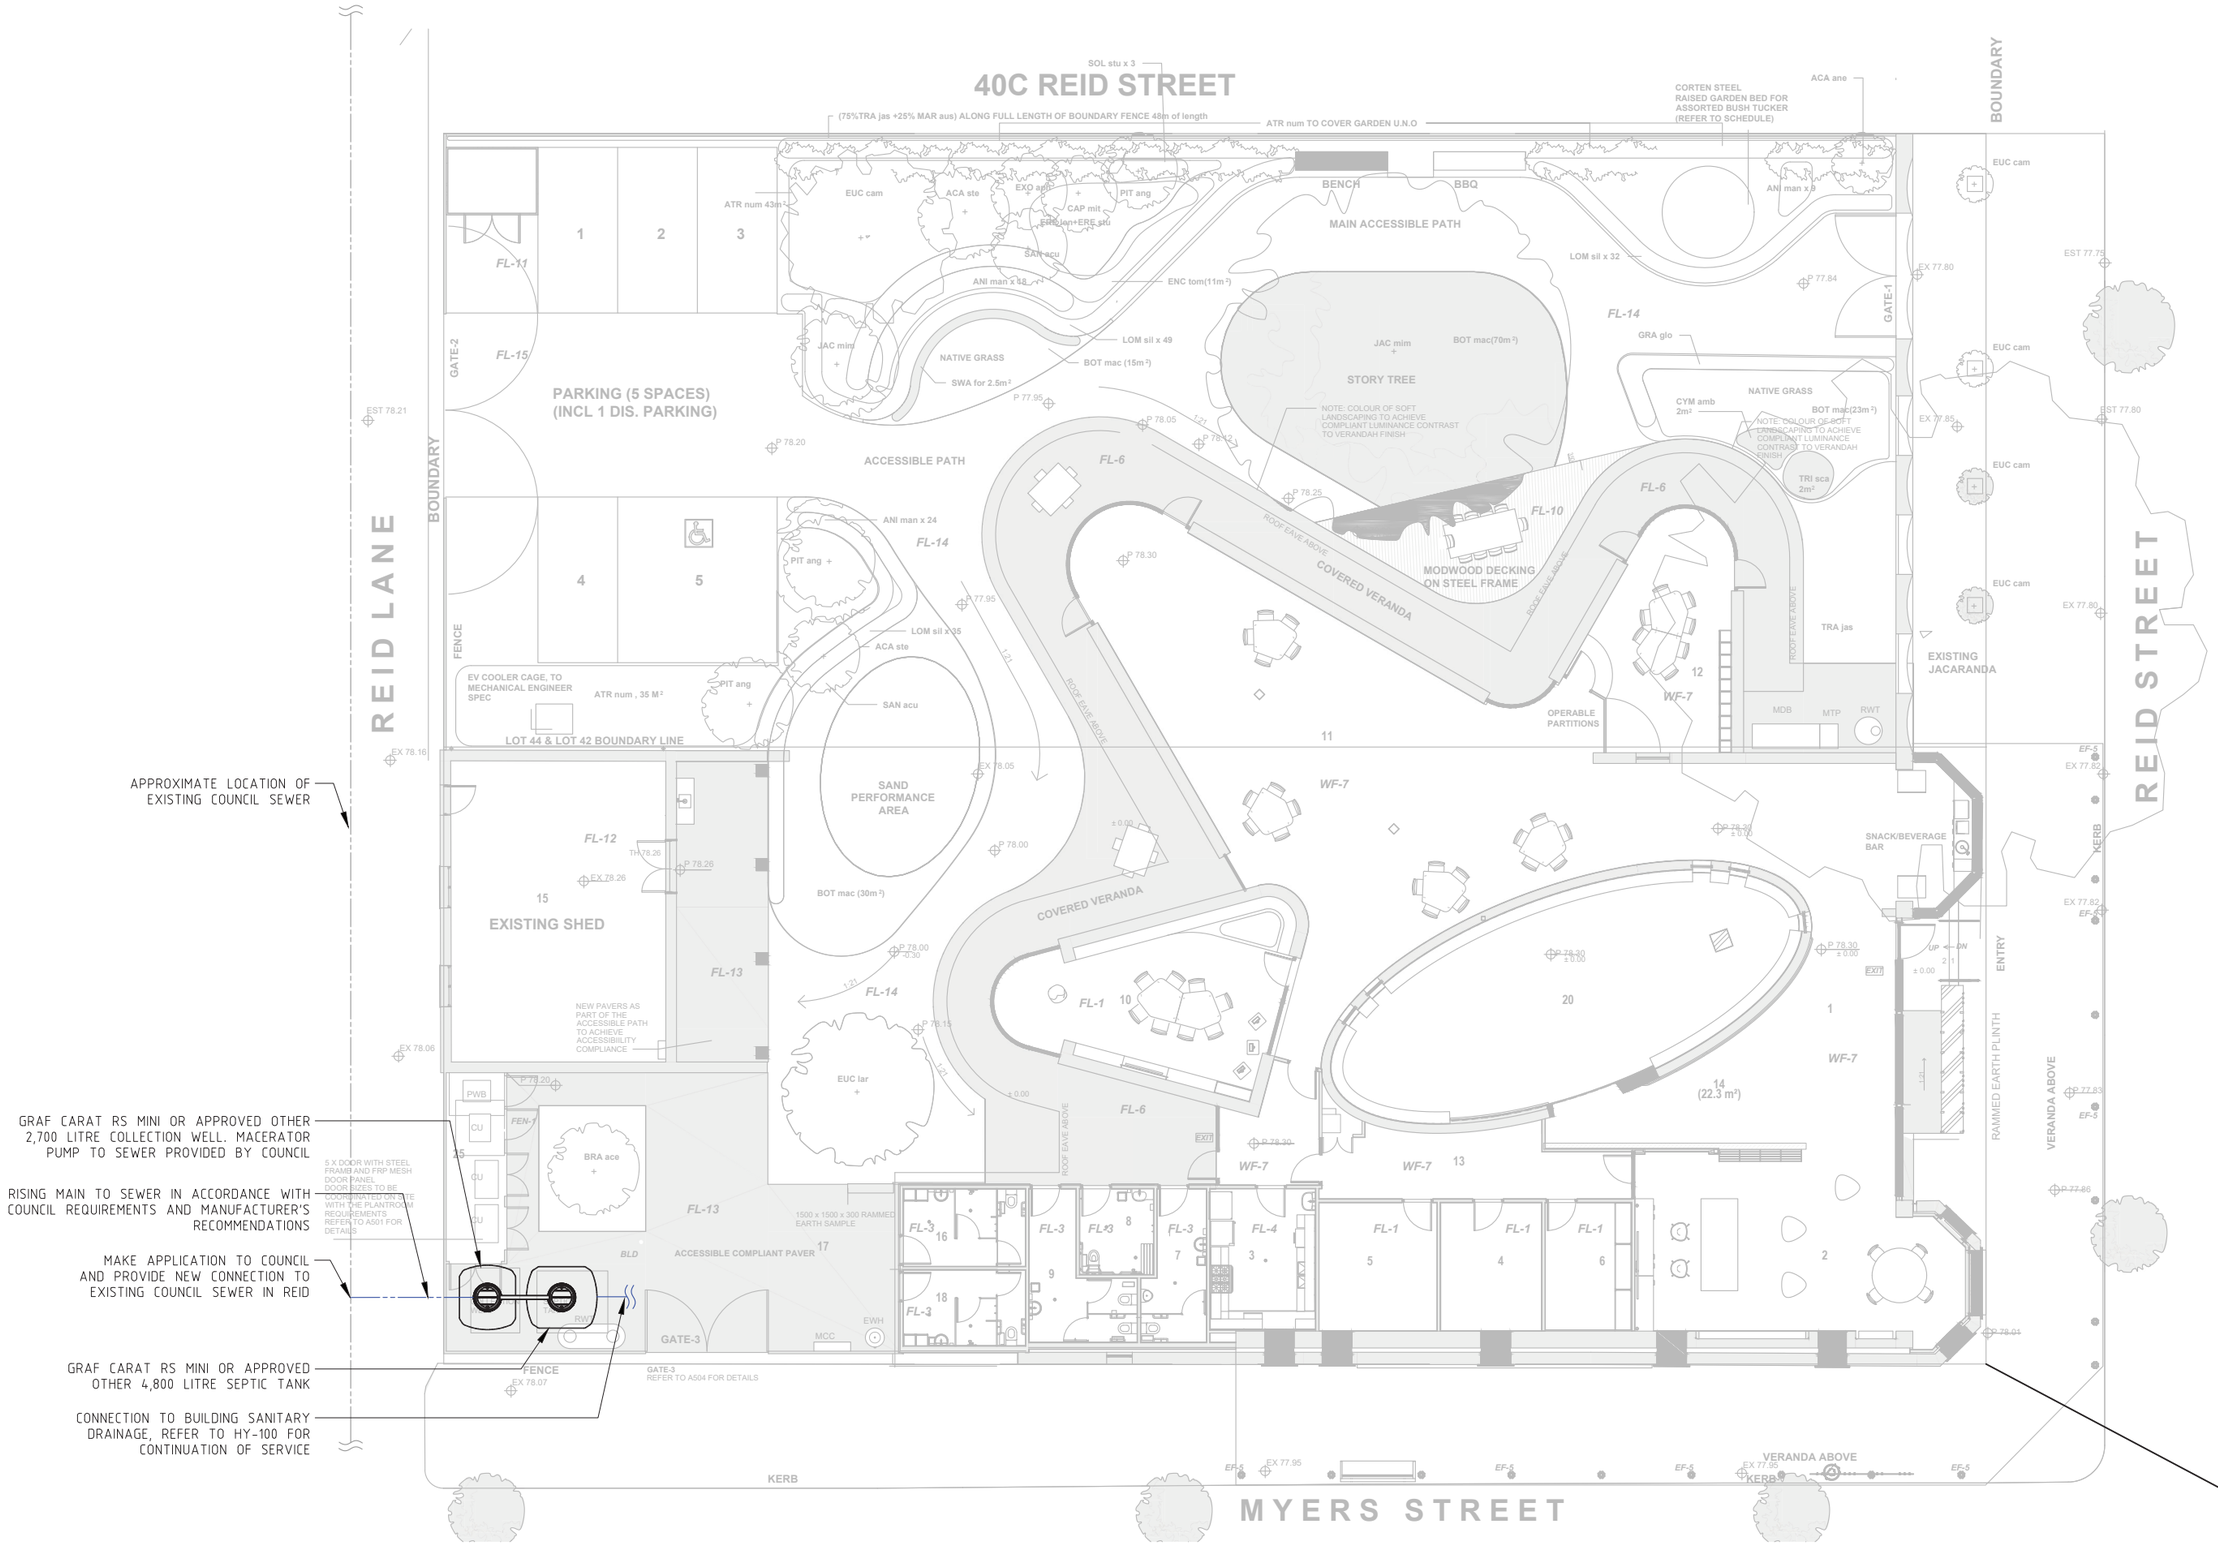

This drawing is confidential and shall only be used for the purposes of this project.

REVISIONS

No.	BY	DATE	DESCRIPTION	APPD
T4	SHA	26/05/2023	ISSUED FOR TENDER	LES
T2	LES	21/08/2020	ISSUED FOR TENDER	LES
T1	LES	19/06/2020	ISSUED FOR TENDER	LES
A	LES	31/03/2020	DRAFT FOR REVIEW	LES

Scale

1:200

DO NOT SCALE. ALL DIMENSIONS ARE IN MILLIMETRES UNLESS OTHERWISE SPECIFIED

THE SIGNING OF THIS TITLE BLOCK CONFIRMS THE DESIGN AND DRAFTING OF THIS PROJECT HAVE BEEN PREPARED AND CHECKED IN ACCORDANCE WITH THE STELLEN QUALITY ASSURANCE SYSTEM

DESIGNED	LES	CHECKED	YYA
DRAWN	LES	CHECKED	YYA
APPROVED	LES	DATE	26/05/2023

Stellen

Stellen Consulting ABN 61 149 095 189

NORTH

BAAKA CULTURAL CENTRE

WASTEWATER DISPOSAL

Size	Status	Drg No.	Rev.
A3	ISSUED FOR TENDER	WW-100	T3